NOTE:

ANY USE OF THE ELECTRONIC DRAWINGS OR DATA PROVIDED BY CardnoTGM SHALL BE USED AT THE USER'S RISK. NO RESPONSIBILITY WILL BE TAKEN BY CardnoTGM AS TO THE ACCURACY OF THE DIGITAL DRAWING OR DATA. ANY SET OUT WORKS UNDERTAKEN USING CardnoTGM DIGITAL DRAWINGS OR DATA SHOULD BE CHECKED AGAINST EXISTING TITLE PEGS, TEMPORARY AND/OR PERMANENT SURVEY MARKS AS NOMINATED BY THE PROJECTS LICENSED SURVEYOR, THE SET-OUT INFORMATION PROVIDED ON ARCHITECTURAL AND/OR OTHER PROJECT RELATED DRAWINGS AND DOCUMENTS, IN CONJUNCTION WITH THE APPROVED HARD COPY DRAWINGS PRIOR TO THE COMMENCEMENT OF CONSTRUCTION

FS 441.22 — FINISHED SURFACE LEVEL
ES 441.87 — NATURAL SURFACE LEVEL
EXTENT OF FILL (+300mm)

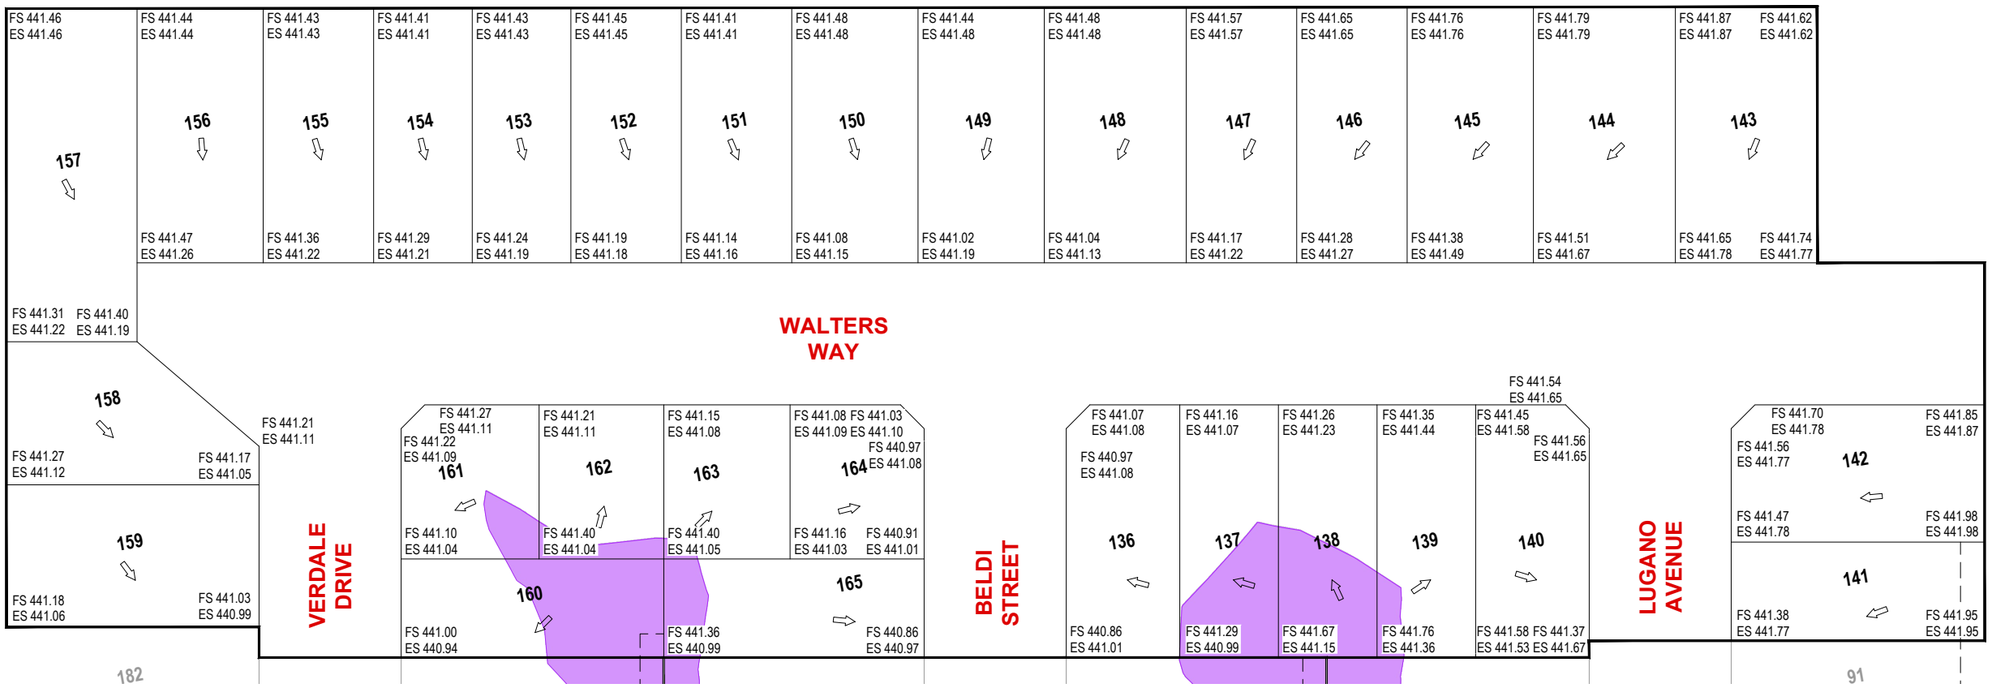

PLAN VIEW

SCALE 1:400

PRELIMINARY DRAWING
NOT TO BE USED FOR CONSTRUCTION

ISSUE	ISSUED FOR	DATE	DRAWN	APPROVED
01	PRELIMINARY	27/08/2020	J.H.	
02	PRELIMINARY	09/10/2020	J.H.	

ISSUE	ISSUED FOR	DATE	DRAWN	APPROVED

DESIGNED:	S. LOTAY	DATE:	AUGUST 2020
DRAWN:	J. HADFIELD	SCALE:	AS SHOWN
SURVEY:	CARDNO TGM	SHEET SIZE:	A1
CHECKED:		APPROVED:	
DATE:		DATE:	

© COPYRIGHT CardnoTGM

Cardno TGM
ABN 11 125 568 461
1315 Sturt Street, Ballarat, VIC Australia (PO Box 563W, Ballarat West) 3350
Phone +61 3 5330 8888 Fax +61 3 5333 3815
Email: victoria@cardno.com.au Web: www.cardno.com

CLIENT: bauenort

PROJECT: ALFREDTON GROVE

STAGE 8
(30 LOTS)

CIVIL DRAWING

NORTH

DRAWING TITLE:
PRELIMINARY LOT GRADING LEVELS STAGE 8

REF. No.: 13756-208

SHEET: LG1 OF 1

REV: 02